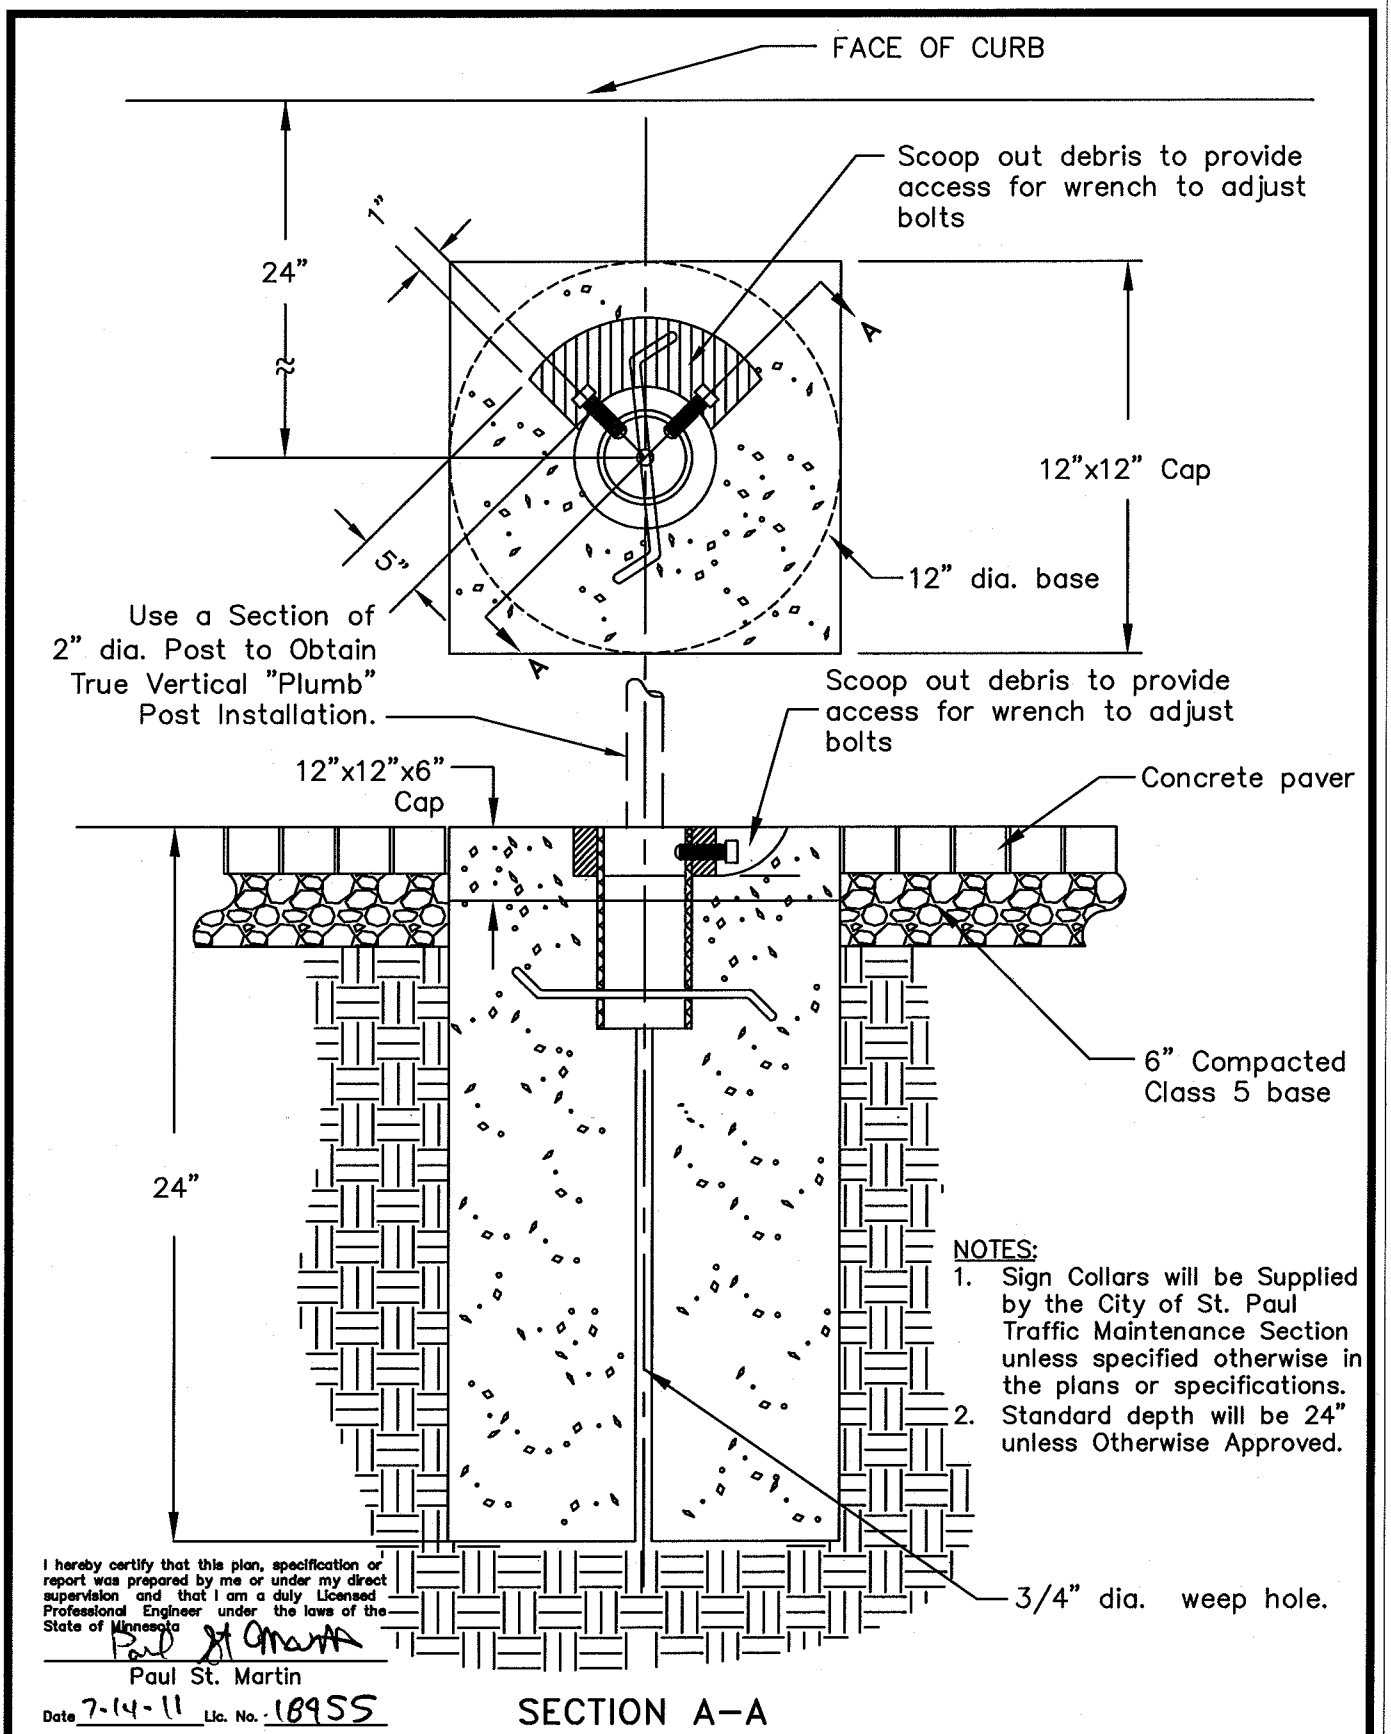

NOTES:

1. Sign Collars will be Supplied by the City of St. Paul Traffic Maintenance Section unless specified otherwise in the plans or specifications.
2. Standard depth will be 24" unless Otherwise Approved.

I hereby certify that this plan, specification or report was prepared by me or under my direct supervision and that I am a duly Licensed Professional Engineer under the laws of the State of Minnesota

Paul St. Martin

Paul St. Martin

Date 7-14-11 Lic. No. 18955

SECTION A–A

APPROVED 7/14/11 CITY ENGINEER	CITY OF ST. PAUL DEPARTMENT OF PUBLIC WORKS SIGN/METER COLLAR PAVER DESIGN	Date of Revision JUNE 2011	Standard Plate No. 1306